

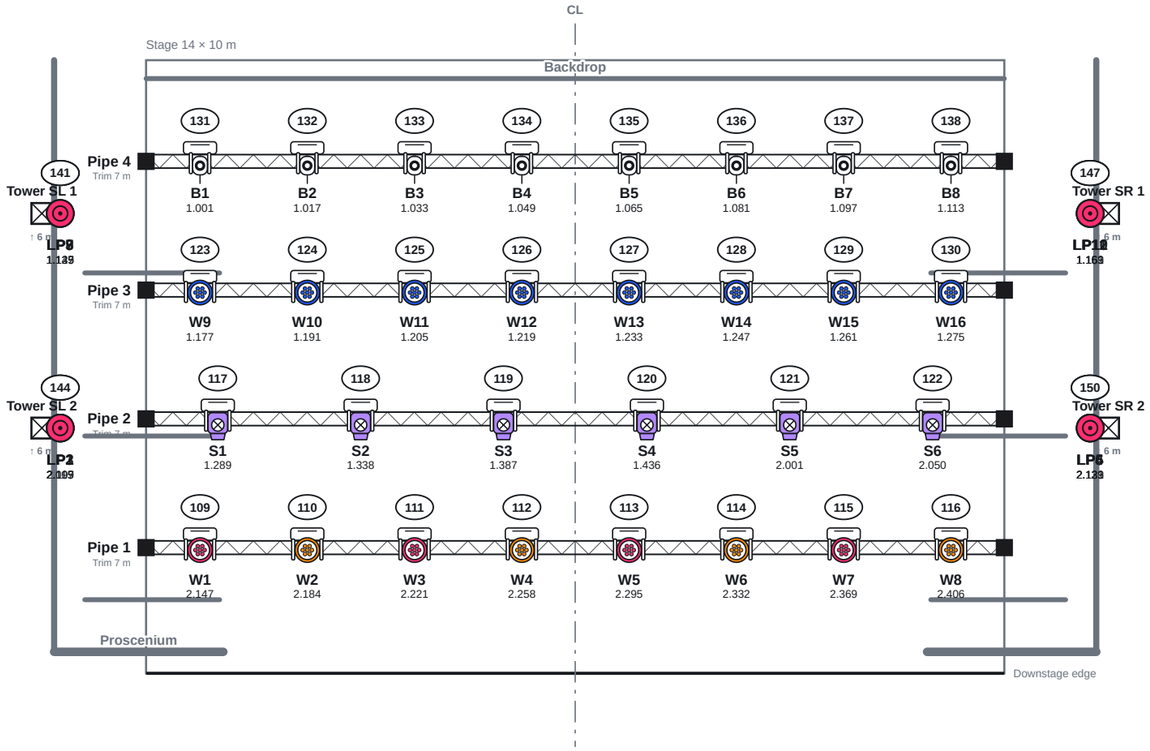


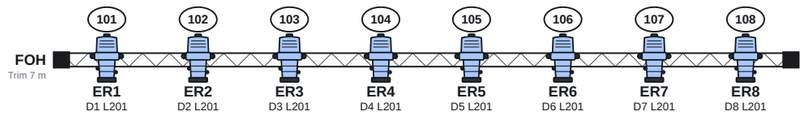

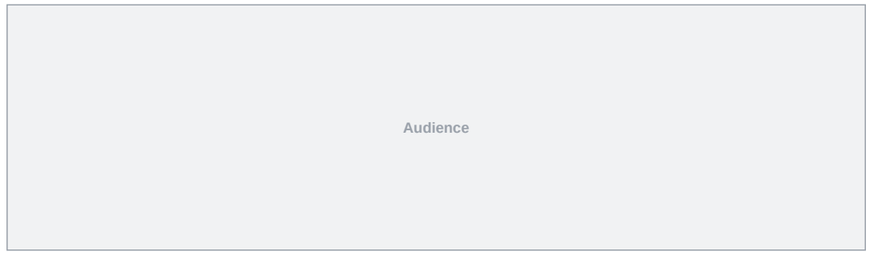

Midsummer

Main Stage · Lighting design: Gökhan Gülçebi · 04.11.2026 · Rev. B · teknik prova

0 — 10 m

Lighting plot · Scale 1:100

Made with LampOff

Equipment list & power

	Fixture	Prefix	Control	Qty	Unit power	Total power
	Martin MAC Aura	W	DMX	**8**	600 W	4800 W
	Robe Robin 600 LEDWash	W	DMX	**8**	600 W	4800 W
	Robe Robin T1 Profile	S	DMX	**6**	700 W	4200 W
	Clay Paky Sharpy	B	DMX	**8**	400 W	3200 W
	LED PAR	LP	DMX	**12**	150 W	1800 W
	ETC Source Four 750W	ER	Dimmer	**8**	750 W	6000 W

50 fixtures in total · Total power 24.8 kW

Single phase (230 V): approx. 108 A · Three phase (400 V, balanced): approx. 36 A per phase

Power values are approximate by fixture type; check the fixture label for exact figures. You can enter each fixture's power in its panel.

Made with LampOff

Pipe dimensions and loads

Pipe	From downstage edge	To previous	Length	Height	Fixture	Load	Power
FOH	-3.5 m	–	11.9 m	7 m	8	**≈ 69 kg**	6 kW
Pipe 1	2.05 m	5.55 m	14 m	7 m	8	**≈ 165 kg**	4.8 kW
Pipe 2	4.15 m	2.1 m	14 m	7 m	6	**≈ 148 kg**	4.2 kW
Pipe 3	6.25 m	2.1 m	14 m	7 m	8	**≈ 165 kg**	4.8 kW
Pipe 4	8.35 m	2.1 m	14 m	7 m	8	**≈ 141 kg**	3.2 kW

Total hung load ≈ 744 kg

Load adds fixture weight and clamps (~0.6 kg per unit); cable and safeties are not included. Check truss / pipe capacity against the manufacturer’s table.

Made with LampOff

Channel / patch list


Channel	No	Fixture	Position	Address	Kn	Color filter	Gobo	Note
101	ER1	ETC Source Four 750W	FOH	D1	1	L201		Front wash
102	ER2	ETC Source Four 750W	FOH	D2	1	L201		Front wash
103	ER3	ETC Source Four 750W	FOH	D3	1	L201		Front wash
104	ER4	ETC Source Four 750W	FOH	D4	1	L201		Front wash
105	ER5	ETC Source Four 750W	FOH	D5	1	L201		Front wash
106	ER6	ETC Source Four 750W	FOH	D6	1	L201		Front wash
107	ER7	ETC Source Four 750W	FOH	D7	1	L201		Front wash
108	ER8	ETC Source Four 750W	FOH	D8	1	L201		Front wash
109	W1	Robe Robin 600 LEDWash	Pipe 1	2.147	37			Backlight
110	W2	Robe Robin 600 LEDWash	Pipe 1	2.184	37			Backlight
111	W3	Robe Robin 600 LEDWash	Pipe 1	2.221	37			Backlight
112	W4	Robe Robin 600 LEDWash	Pipe 1	2.258	37			Backlight
113	W5	Robe Robin 600 LEDWash	Pipe 1	2.295	37			Backlight
114	W6	Robe Robin 600 LEDWash	Pipe 1	2.332	37			Backlight
115	W7	Robe Robin 600 LEDWash	Pipe 1	2.369	37			Backlight
116	W8	Robe Robin 600 LEDWash	Pipe 1	2.406	37			Backlight
117	S1	Robe Robin T1 Profile	Pipe 2	1.289	49			Specials / gobo
118	S2	Robe Robin T1 Profile	Pipe 2	1.338	49			Specials / gobo
119	S3	Robe Robin T1 Profile	Pipe 2	1.387	49			Specials / gobo
120	S4	Robe Robin T1 Profile	Pipe 2	1.436	49			Specials / gobo
121	S5	Robe Robin T1 Profile	Pipe 2	2.001	49			Specials / gobo
122	S6	Robe Robin T1 Profile	Pipe 2	2.050	49			Specials / gobo
123	W9	Martin MAC Aura	Pipe 3	1.177	14			Backlight
124	W10	Martin MAC Aura	Pipe 3	1.191	14			Backlight
125	W11	Martin MAC Aura	Pipe 3	1.205	14			Backlight
126	W12	Martin MAC Aura	Pipe 3	1.219	14			Backlight
127	W13	Martin MAC Aura	Pipe 3	1.233	14			Backlight
128	W14	Martin MAC Aura	Pipe 3	1.247	14			Backlight
129	W15	Martin MAC Aura	Pipe 3	1.261	14			Backlight
130	W16	Martin MAC Aura	Pipe 3	1.275	14			Backlight
131	B1	Clay Paky Sharpy	Pipe 4	1.001	16			
132	B2	Clay Paky Sharpy	Pipe 4	1.017	16			
133	B3	Clay Paky Sharpy	Pipe 4	1.033	16			

Made with LampOff


Channel / patch list (cont.)

Channel	No	Fixture	Position	Address	Kn	Color filter	Gobo	Note
134	B4	Clay Paky Sharpy	Pipe 4	1.049	16			
135	B5	Clay Paky Sharpy	Pipe 4	1.065	16			
136	B6	Clay Paky Sharpy	Pipe 4	1.081	16			
137	B7	Clay Paky Sharpy	Pipe 4	1.097	16			
138	B8	Clay Paky Sharpy	Pipe 4	1.113	16			
139	LP7	LED PAR	Tower SL 1	1.129				
140	LP8	LED PAR	Tower SL 1	1.137				
141	LP9	LED PAR	Tower SL 1	1.145				
142	LP1	LED PAR	Tower SL 2	2.099				
143	LP2	LED PAR	Tower SL 2	2.107				
144	LP3	LED PAR	Tower SL 2	2.115				
145	LP10	LED PAR	Tower SR 1	1.153				
146	LP11	LED PAR	Tower SR 1	1.161				
147	LP12	LED PAR	Tower SR 1	1.169				
148	LP4	LED PAR	Tower SR 2	2.123				
149	LP5	LED PAR	Tower SR 2	2.131				
150	LP6	LED PAR	Tower SR 2	2.139				

Made with LampOff

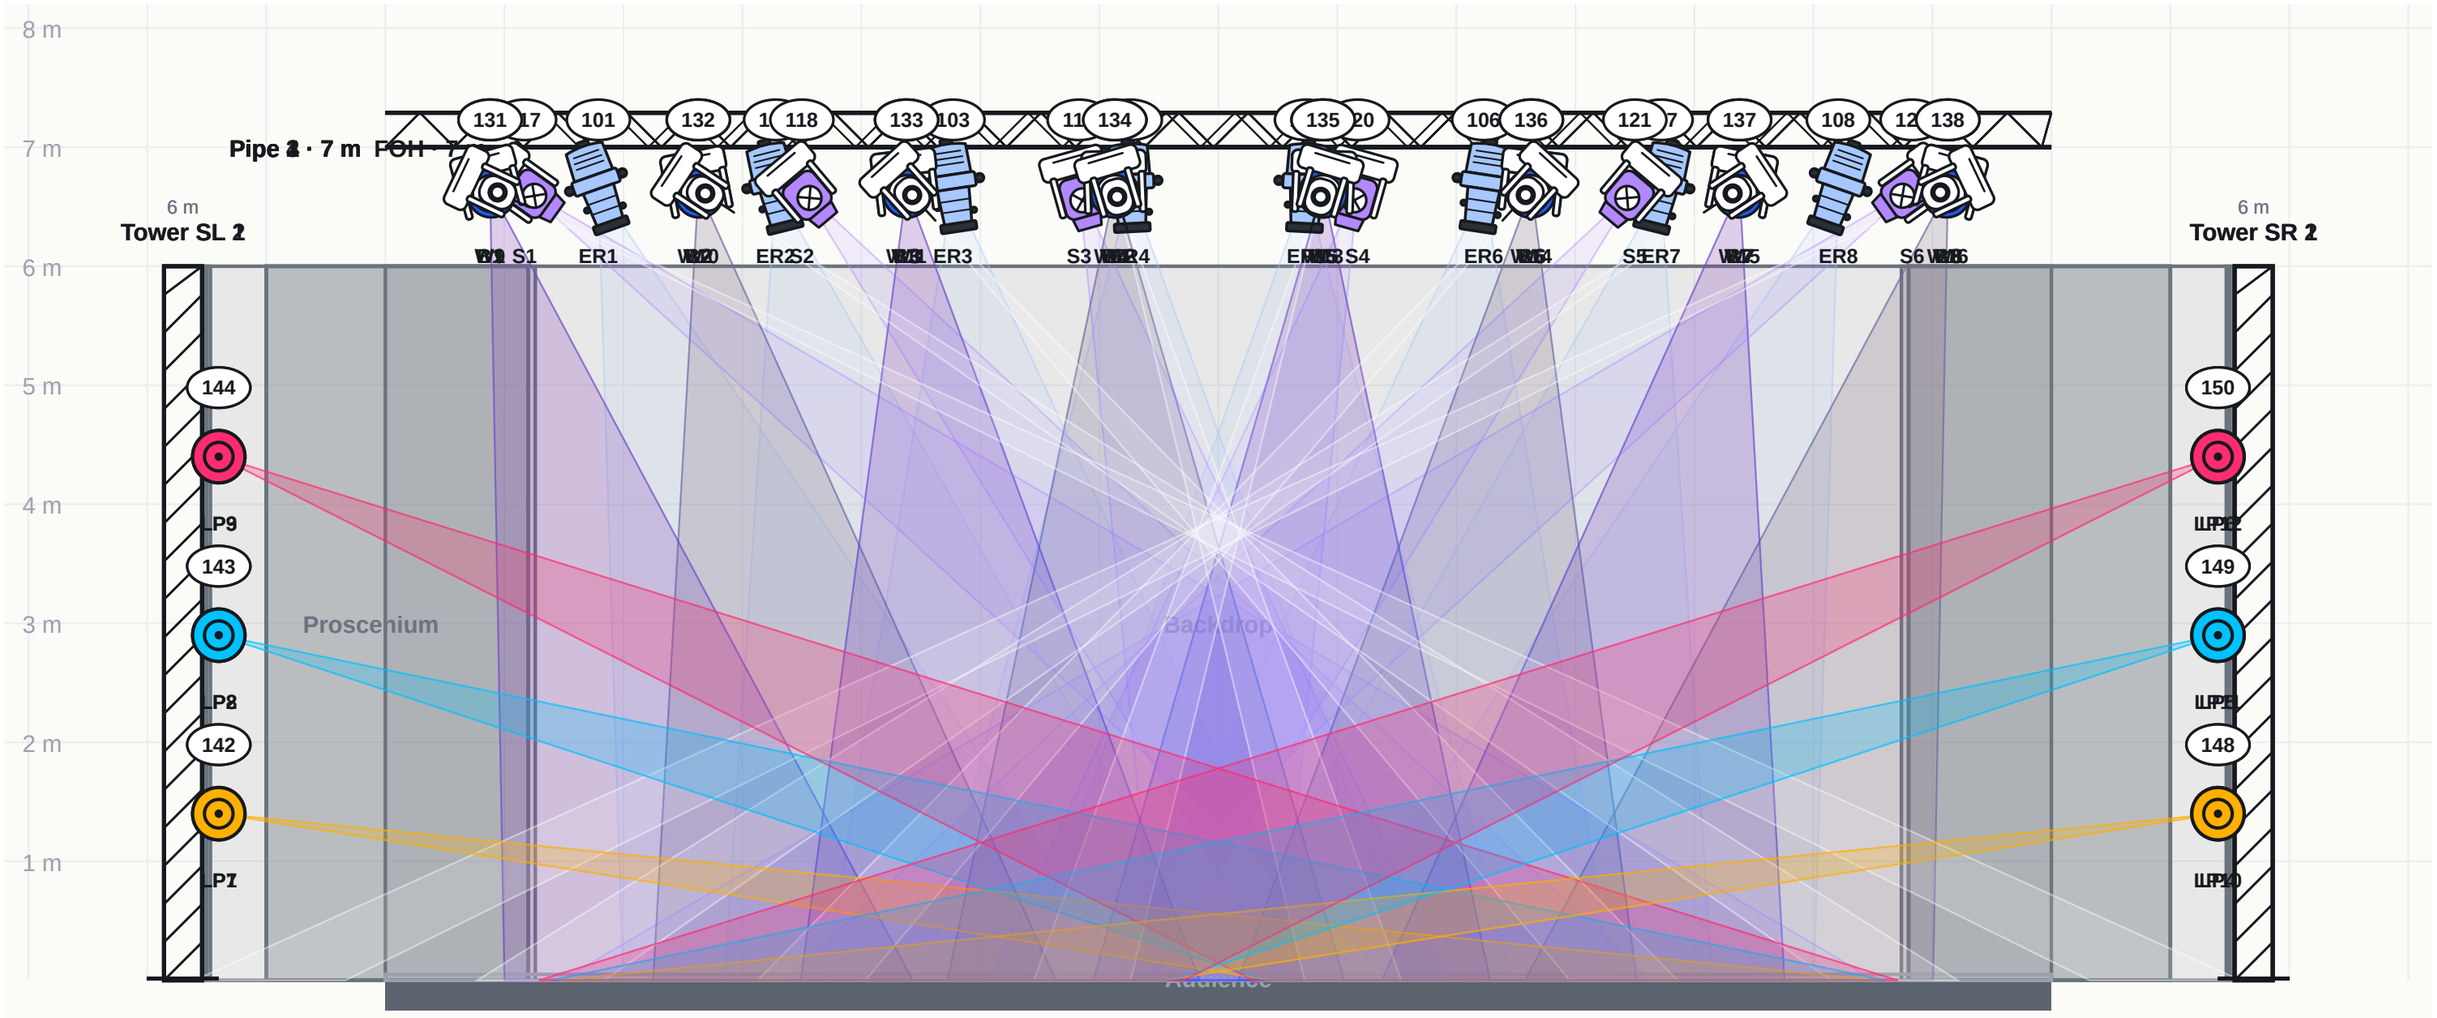

Made with LampOff

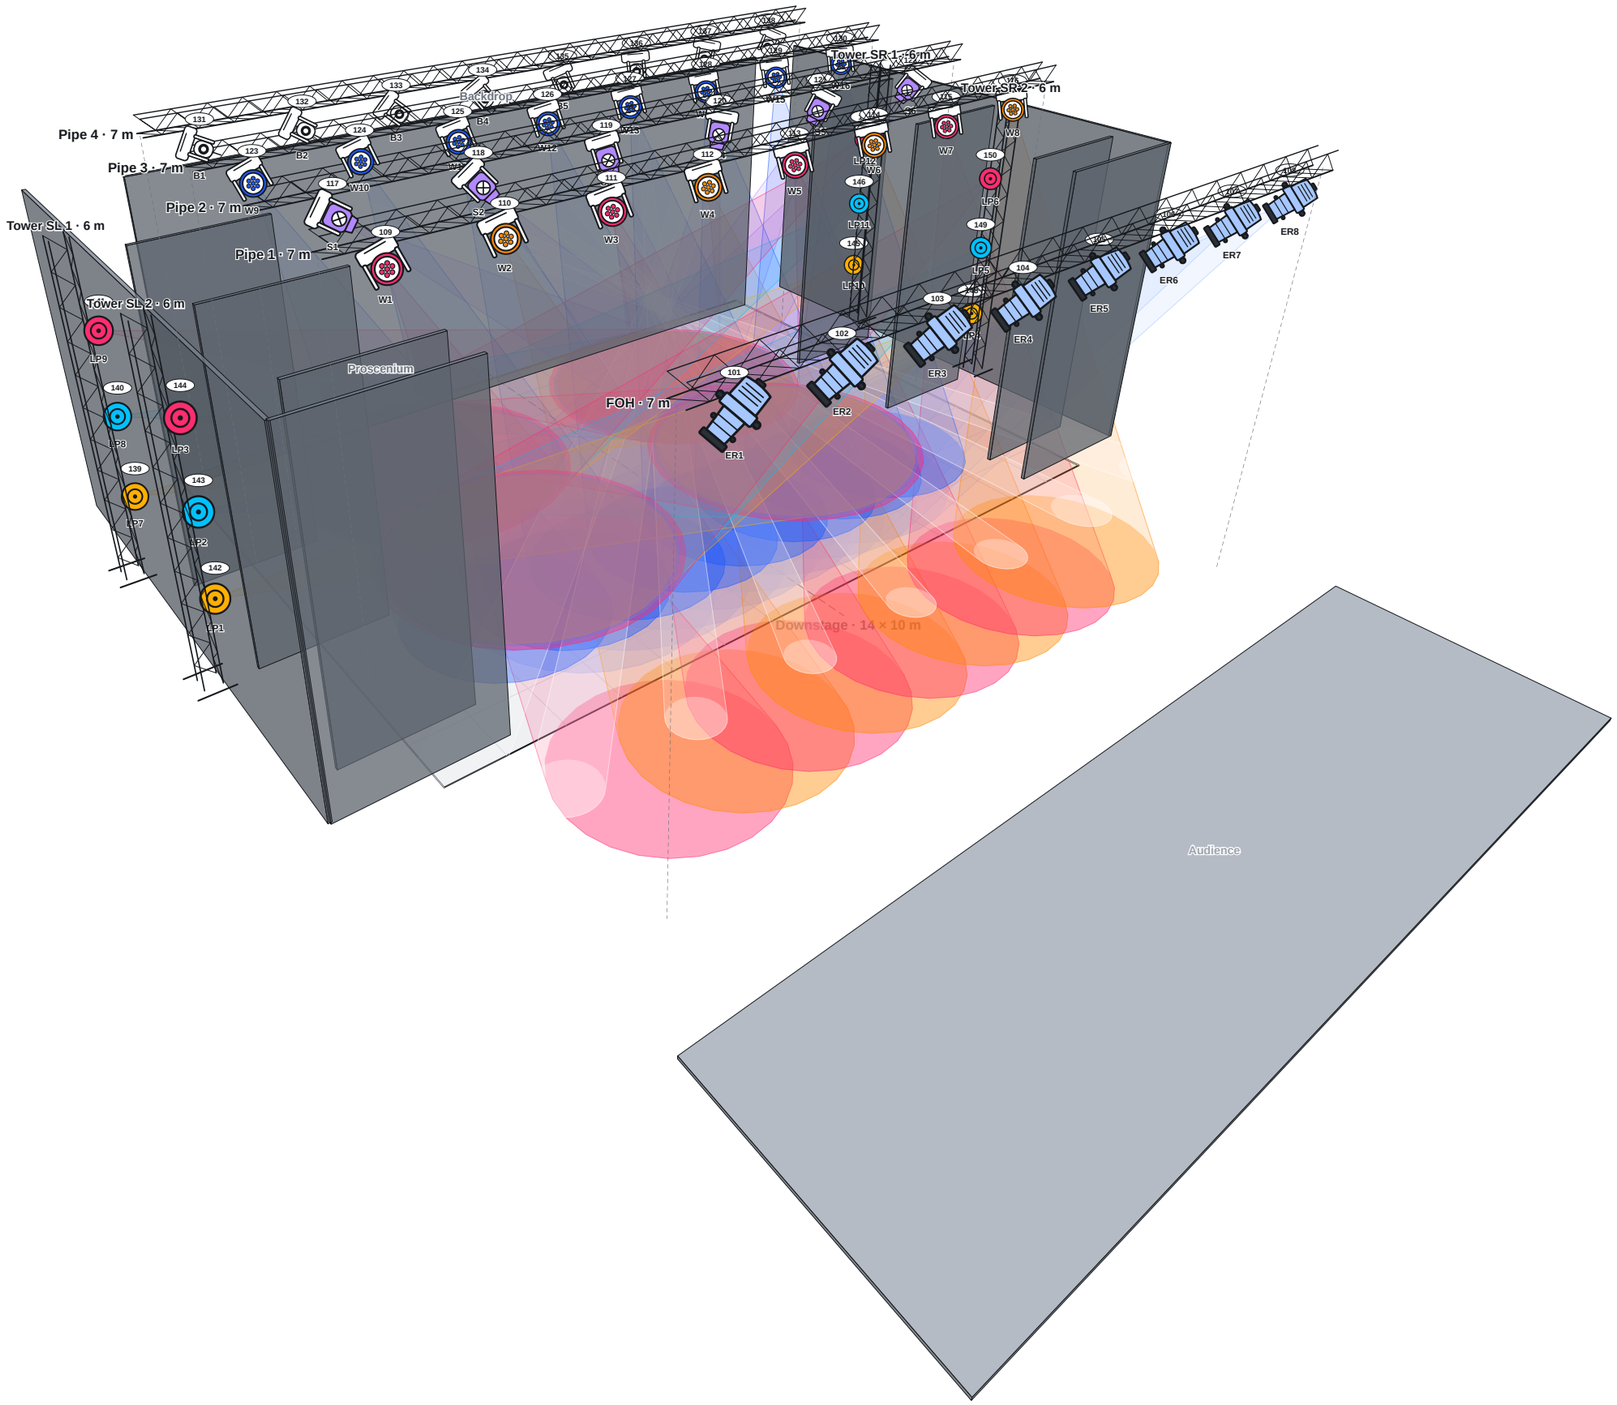
Pipe 4 · 7 m
Pipe 3 · 7 m
Pipe 2 · 7 m
Pipe 1 · 7 m
Tower SL 1 · 6 m
Tower SL 2 · 6 m
Tower SR 1 · 6 m
Tower SR 2 · 6 m
Proscenium
FOH · 7 m
Downstage · 14 × 10 m
Audience
W1
W2
W3
W4
W5
W6
W7
W8
W9
W10
S1
S2
B1
B2
B3
B4
LP9
LP8
LP7
LP3
LP2
LP1
LP10
LP11
LP6
LP5
LP4
ER1
ER2
ER3
ER4
ER5
ER6
ER7
ER8

Instrument schedule

Position	No	Fixture	Purpose	Channel	Address	Color filter	Gobo / accessories	Throw	Ø
FOH	ER1	ETC Source Four 750W	Front wash	**101**	D1	L201		9.3 m	4.3 m
FOH	ER2	ETC Source Four 750W	Front wash	**102**	D2	L201		9.1 m	4.2 m
FOH	ER3	ETC Source Four 750W	Front wash	**103**	D3	L201		9 m	4.2 m
FOH	ER4	ETC Source Four 750W	Front wash	**104**	D4	L201		9 m	4.1 m
FOH	ER5	ETC Source Four 750W	Front wash	**105**	D5	L201		9 m	4.1 m
FOH	ER6	ETC Source Four 750W	Front wash	**106**	D6	L201		9 m	4.2 m
FOH	ER7	ETC Source Four 750W	Front wash	**107**	D7	L201		9.1 m	4.2 m
FOH	ER8	ETC Source Four 750W	Front wash	**108**	D8	L201		9.3 m	4.3 m
Pipe 1	W1	Robe Robin 600 LEDWash	Backlight	**109**	2.147			7.7 m	3.4 m
Pipe 1	W2	Robe Robin 600 LEDWash	Backlight	**110**	2.184			7.6 m	3.4 m
Pipe 1	W3	Robe Robin 600 LEDWash	Backlight	**111**	2.221			7.6 m	3.4 m
Pipe 1	W4	Robe Robin 600 LEDWash	Backlight	**112**	2.258			7.5 m	3.3 m
Pipe 1	W5	Robe Robin 600 LEDWash	Backlight	**113**	2.295			7.5 m	3.3 m
Pipe 1	W6	Robe Robin 600 LEDWash	Backlight	**114**	2.332			7.6 m	3.4 m
Pipe 1	W7	Robe Robin 600 LEDWash	Backlight	**115**	2.369			7.6 m	3.4 m
Pipe 1	W8	Robe Robin 600 LEDWash	Backlight	**116**	2.406			7.7 m	3.4 m
Pipe 2	S1	Robe Robin T1 Profile	Specials / gobo	**117**	1.289			11.5 m	4 m
Pipe 2	S2	Robe Robin T1 Profile	Specials / gobo	**118**	1.338			8.7 m	3.1 m
Pipe 2	S3	Robe Robin T1 Profile	Specials / gobo	**119**	1.387			6.9 m	2.4 m
Pipe 2	S4	Robe Robin T1 Profile	Specials / gobo	**120**	1.436			6.9 m	2.4 m
Pipe 2	S5	Robe Robin T1 Profile	Specials / gobo	**121**	2.001			8.7 m	3.1 m
Pipe 2	S6	Robe Robin T1 Profile	Specials / gobo	**122**	2.050			11.5 m	4 m
Pipe 3	W9	Martin MAC Aura	Backlight	**123**	1.177			7.7 m	3.4 m
Pipe 3	W10	Martin MAC Aura	Backlight	**124**	1.191			7.6 m	3.4 m
Pipe 3	W11	Martin MAC Aura	Backlight	**125**	1.205			7.6 m	3.4 m
Pipe 3	W12	Martin MAC Aura	Backlight	**126**	1.219			7.5 m	3.3 m
Pipe 3	W13	Martin MAC Aura	Backlight	**127**	1.233			7.5 m	3.3 m
Pipe 3	W14	Martin MAC Aura	Backlight	**128**	1.247			7.6 m	3.4 m
Pipe 3	W15	Martin MAC Aura	Backlight	**129**	1.261			7.6 m	3.4 m
Pipe 3	W16	Martin MAC Aura	Backlight	**130**	1.275			7.7 m	3.4 m
Pipe 4	B1	Clay Paky Sharpy		**131**	1.001			18.2 m	1.3 m
Pipe 4	B2	Clay Paky Sharpy		**132**	1.017			15.3 m	1.1 m

Made with LampOff

Instrument schedule (cont.)

Position	No	Fixture	Purpose	Channel	Address	Color filter	Gobo / accessories	Throw	Ø
Pipe 4	B3	Clay Paky Sharpy		**133**	1.033			13 m	0.9 m
Pipe 4	B4	Clay Paky Sharpy		**134**	1.049			11.6 m	0.8 m
Pipe 4	B5	Clay Paky Sharpy		**135**	1.065			11.7 m	0.8 m
Pipe 4	B6	Clay Paky Sharpy		**136**	1.081			13 m	0.9 m
Pipe 4	B7	Clay Paky Sharpy		**137**	1.097			15.3 m	1.1 m
Pipe 4	B8	Clay Paky Sharpy		**138**	1.113			18.2 m	1.3 m
Tower SL 2	LP1	LED PAR		**142**	2.099			11.5 m	5.1 m
Tower SL 2	LP2	LED PAR		**143**	2.107			11.8 m	5.2 m
Tower SL 2	LP3	LED PAR		**144**	2.115			12.2 m	5.4 m
Tower SR 2	LP4	LED PAR		**148**	2.123			11.5 m	5.1 m
Tower SR 2	LP5	LED PAR		**149**	2.131			11.8 m	5.2 m
Tower SR 2	LP6	LED PAR		**150**	2.139			12.2 m	5.4 m
Tower SL 1	LP7	LED PAR		**139**	1.129			11.5 m	5.1 m
Tower SL 1	LP8	LED PAR		**140**	1.137			11.8 m	5.2 m
Tower SL 1	LP9	LED PAR		**141**	1.145			12.2 m	5.4 m
Tower SR 1	LP10	LED PAR		**145**	1.153			11.5 m	5.1 m
Tower SR 1	LP11	LED PAR		**146**	1.161			11.8 m	5.2 m
Tower SR 1	LP12	LED PAR		**147**	1.169			12.2 m	5.4 m

Throw: lens to focus point. Ø: beam diameter at the focus point. Calculated from the plot and pipe heights.

Made with LampOff

Magic sheet

Audience view · channels placed as on stage · colour = gel

FOH
- 101 — Front wash
- 102 — Front wash
- 103 — Front wash
- 104 — Front wash
- 105 — Front wash
- 106 — Front wash
- 107 — Front wash
- 108 — Front wash

Pipe 1
- 109 — Backlight
- 110 — Backlight
- 111 — Backlight
- 112 — Backlight
- 113 — Backlight
- 114 — Backlight
- 115 — Backlight
- 116 — Backlight

Pipe 2
- 117 — Specials …
- 118 — Specials …
- 119 — Specials …
- 120 — Specials …
- 121 — Specials …
- 122 — Specials …

Pipe 3
- 123 — Backlight
- 124 — Backlight
- 125 — Backlight
- 126 — Backlight
- 127 — Backlight
- 128 — Backlight
- 129 — Backlight
- 130 — Backlight

Pipe 4
- 131
- 132
- 133
- 134
- 135
- 136
- 137
- 138

Tower SL 2
- 142
- 143
- 144

Tower SR 2
- 148
- 149
- 150

Tower SL 1
- 139
- 140
- 141

Tower SR 1
- 145
- 146
- 147

Made with LampOff

Gel cut list

	Code	Filter name	Fixture	Qty
	L201	Full C.T. Blue	Profile	**8**

Check cut sizes against each fixture's color frame. 8 cuts in total.

Made with LampOff